
Delight
KOLPOLOTO
Your luxurious address

WHY
DELIGHT HOMES LTD.

Delight Homes Ltd. is a fast growing and trusted devloper company in real estate sector. DHL is working to develop functionally and aesthetically gorgeous building for your safe and comfortable living. We have a experienced and skilled professional team to do the same. "Delivering apartments of unique design with best construction quality in a competitive price" is our motto.

MEMBERSHIP

- Member Rehab
- Enlisted in RAJUK



PROJECT AT A GLANCE

project name

DELIGHT KOLPOLOTO

project location

PLOT: 13, ROAD: 8, SECTOR: 17D, UTTARA, DHAK.

occupancy type

RESIDENTIAL BUILDING

building height

G+8-STORIED BUILDING

road width

60′-0″

facing

EAST

no. of apartments

8

no. of parking

6

apartment size


1550 SFT

apartment features

3-BED, 3-BATH, 4-BALCONIES, DRAWING, DINING & KITCHEN

common features


SECURED GATE, GUARD POST & RECEIPTION, CARETAKER ROOM, GENERATOR, CC CAMERA, GREEN SPACE AT GROUND FLOOR. MACHINE ROOM, GARDEN, SEATING ARRANGEMENT, CLOTH DRYING SPACE, STAGE FOR PROGRAMME AT ROOFTOP.

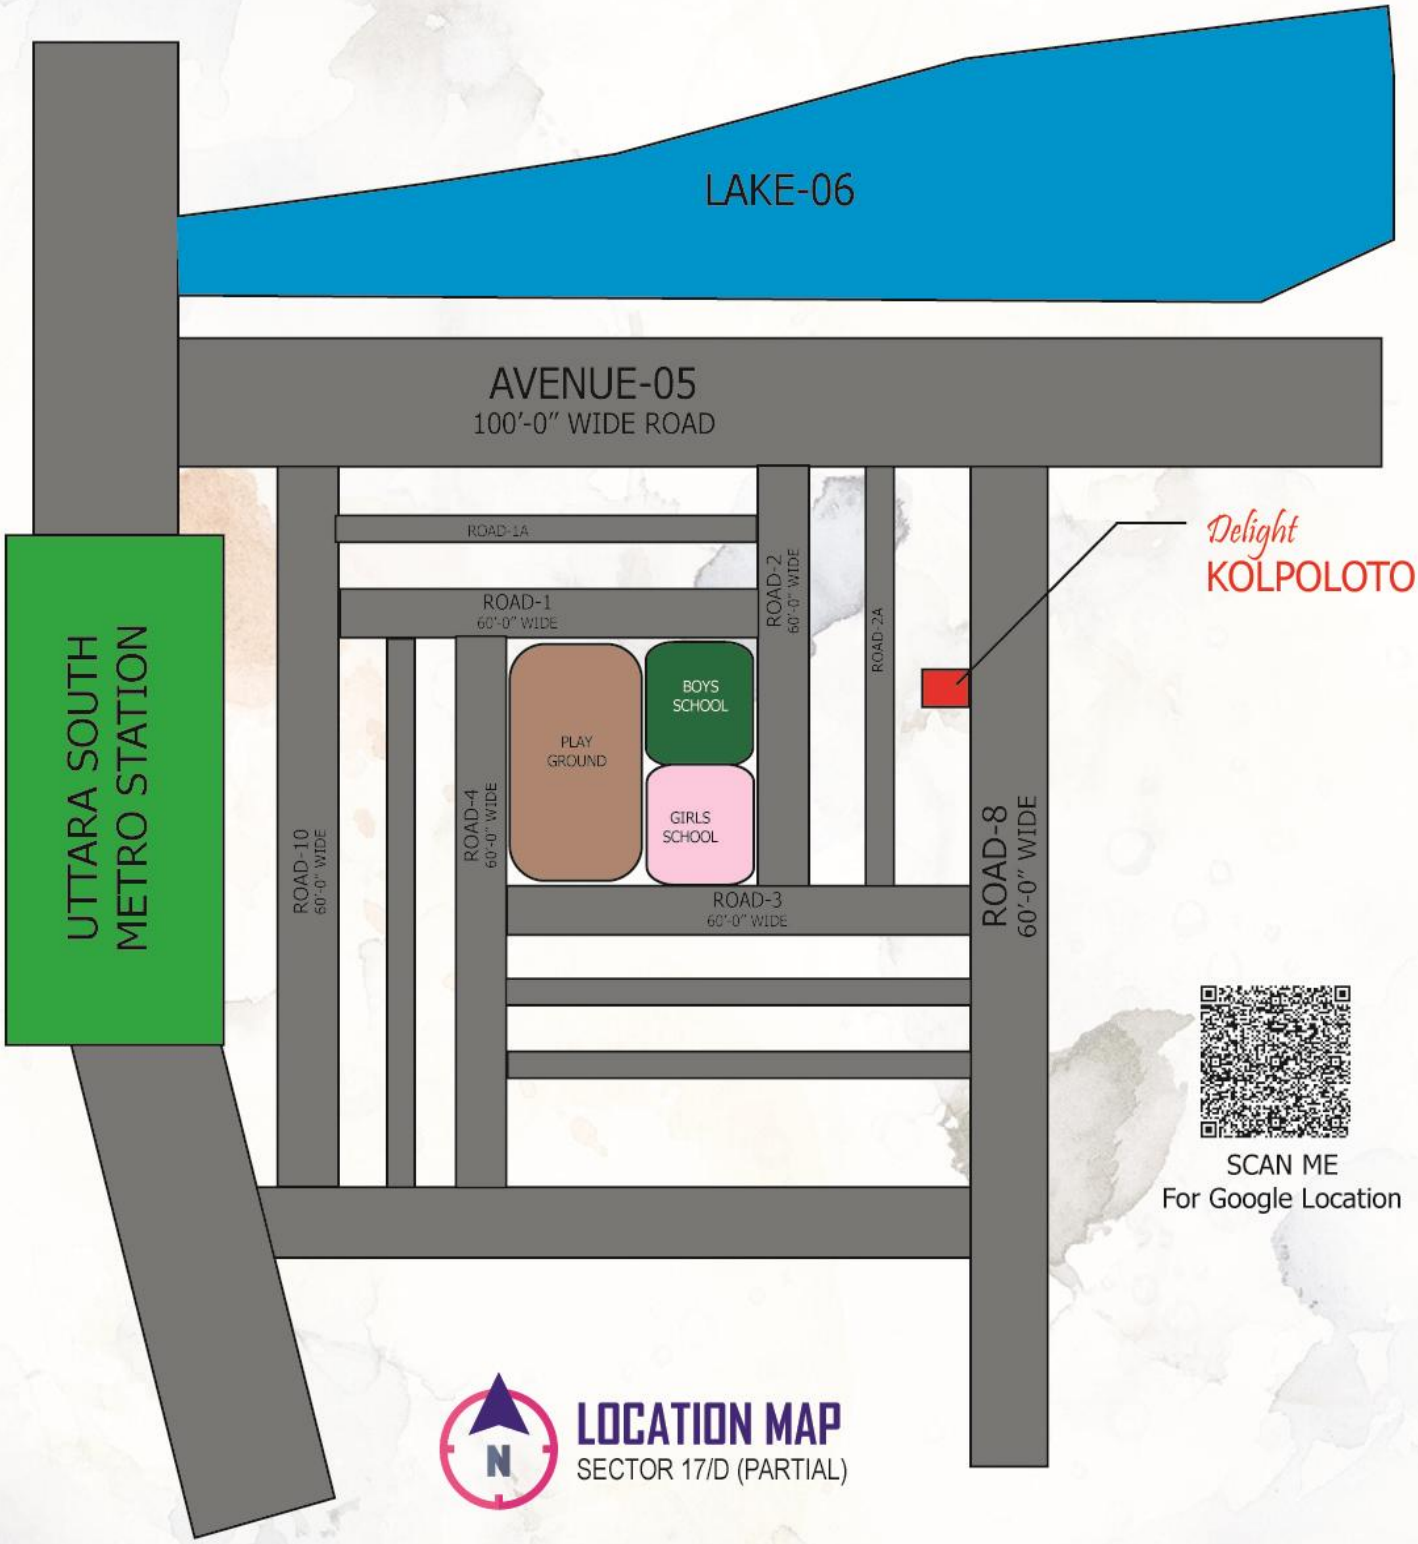
LAKE-06
AVENUE-05
100'-0" WIDE ROAD
UTTARA SOUTH METRO STATION
ROAD-1A
ROAD-1
60'-0" WIDE
ROAD-2
60'-0" WIDE
ROAD-2A
ROAD-8
60'-0" WIDE
ROAD-10
60'-0" WIDE
ROAD-4
60'-0" WIDE
PLAY GROUND
BOYS SCHOOL
GIRLS SCHOOL
ROAD-3
60'-0" WIDE
Delight
KOLPOLOTO
SCAN ME
For Google Location
N
LOCATION MAP
SECTOR 17/D (PARTIAL)

PERSPECTIVE VIEW




GROUND FLOOR LAYOUT

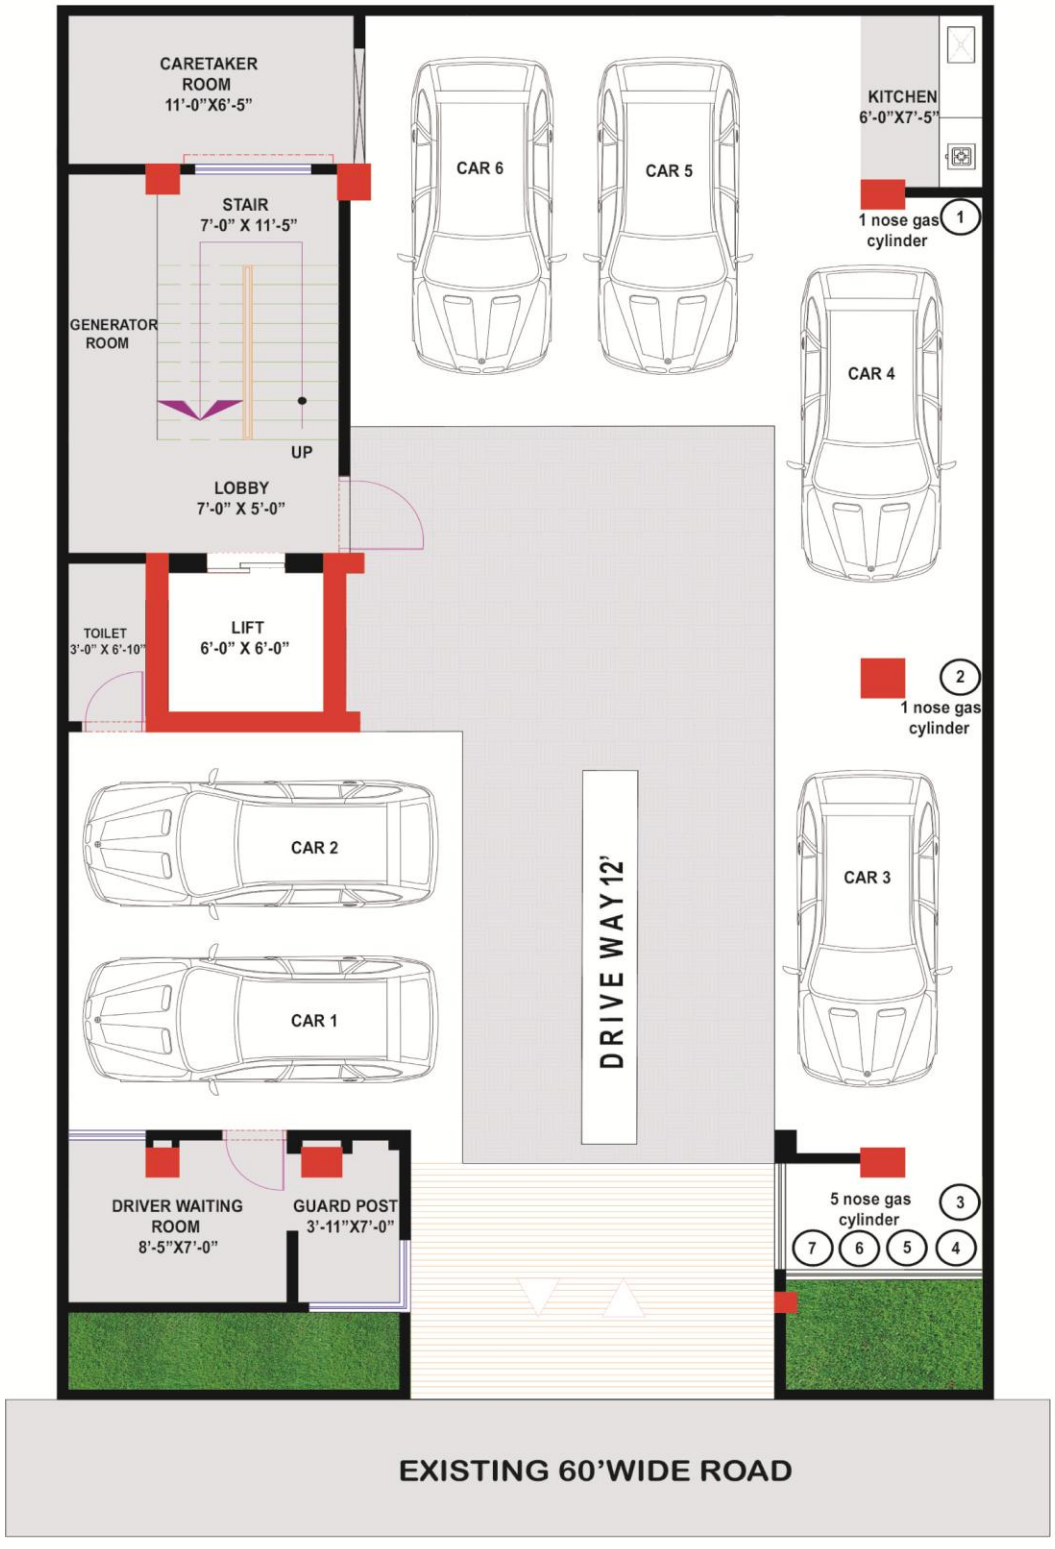

GROUND FLOOR PLAN
SCALE - 1: 100


TYPICAL FLOOR LAYOUT

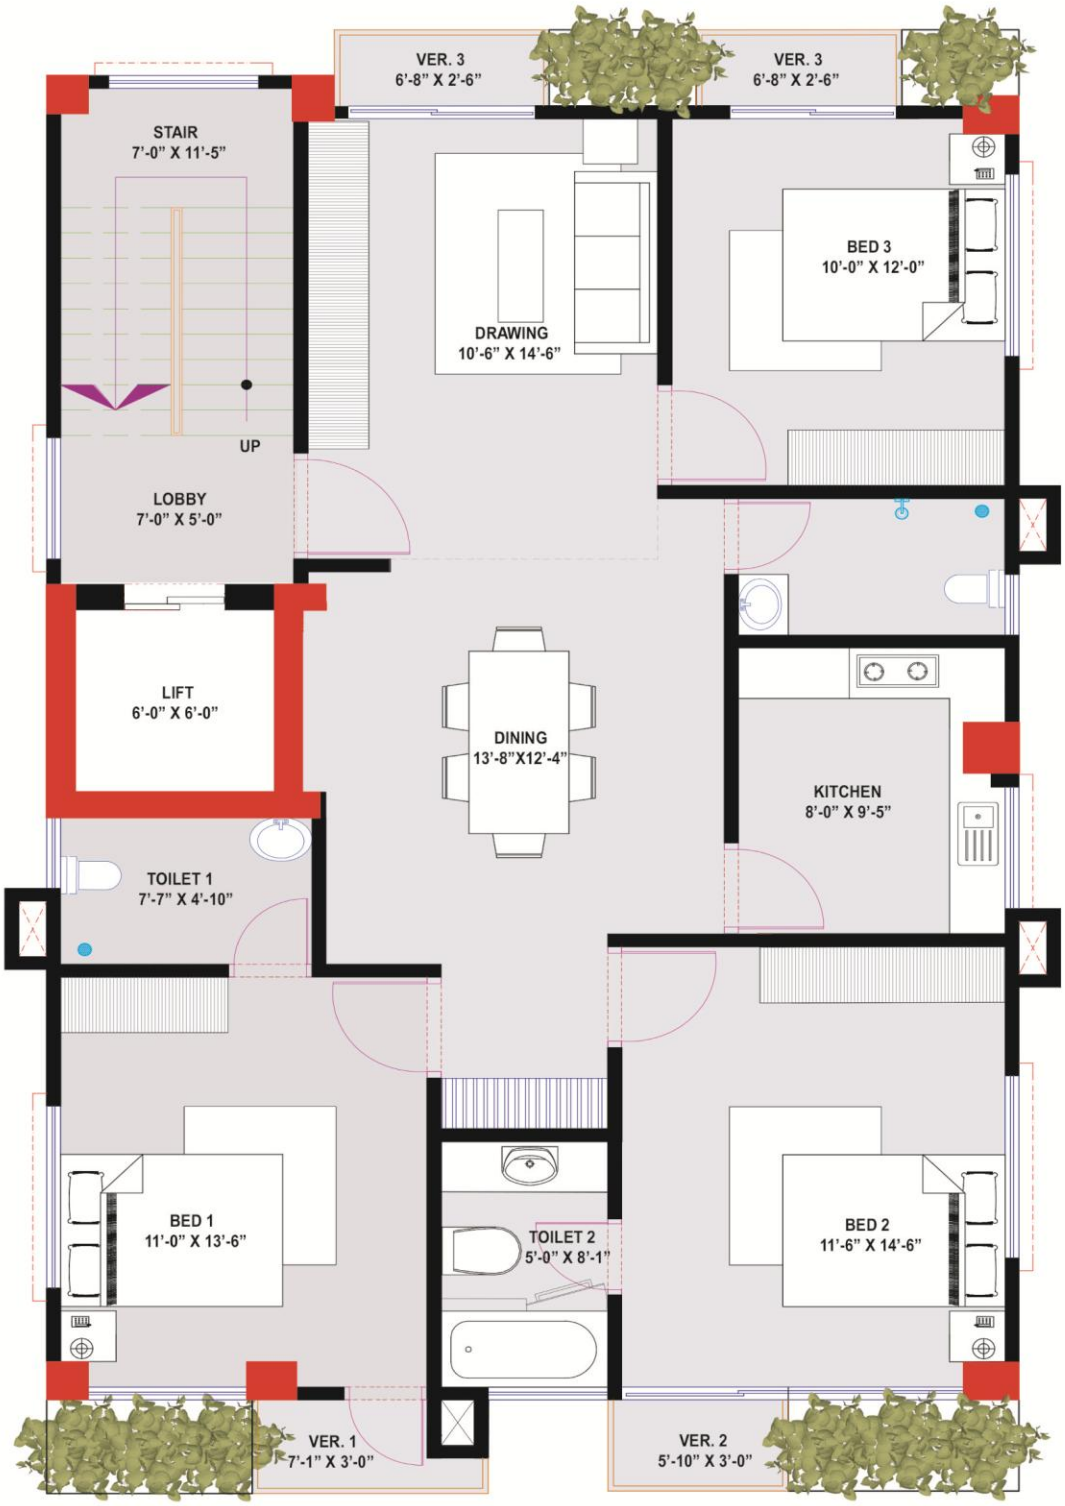

W S N E

TYPICAL FLOOR PLAN
SCALE - 1: 100

ROOF LAYOUT

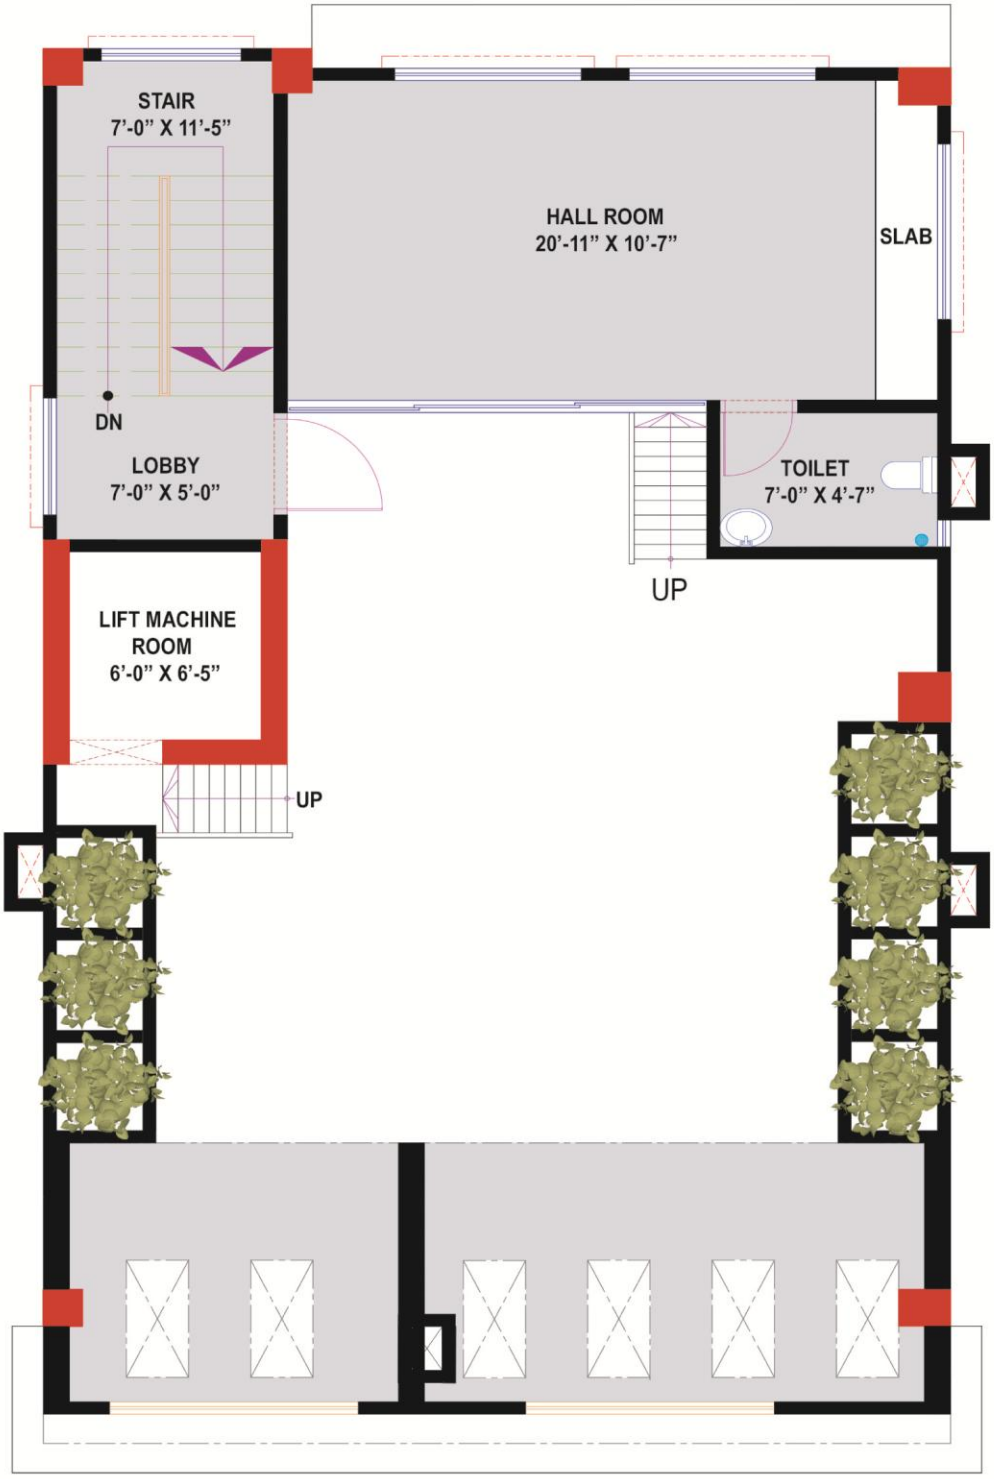

W S N E

ROOF PLAN
SCALE - 1: 100



DISCLAIMER

Floor Layout plan and Elevation shown in this brochure may be change during construction withoout prior notice. All measurements shown in the Layout plan is approximate. Apartments are sold unfurnished. Furniture and Fixtures are not part of the offer/contract(if not mentioned). All Photograhs are used in this brochure for the illustration purpose only.

MEMBER REHAB

DHL

Building Your Dreams

DELIGHT HOMES LTD.

House: 631(2nd Floor), Road: 10,
Avenue: 3, Mirpur DOHJS, Dhaka.
Email: infodelighthomesldt@gmail.com
Website: www.delighthomesltd.com

ENLISTED RAJUK