Delight

NIBIR NIBASH

Your luxurious address

WHY
DELIGHT HOMES LTD.

Delight Homes Ltd. is a fast growing and trusted devloper company in real estate sector. DHL is working to develop functionally and aesthetically gorgeous building for your safe and comfortable living. We have a experienced and skilled professional team to do the same. "Delivering apartments of unique design with best construction quality in a competitive price" is our motto.



MEMBERSHIP

- Member Rehab
- Enlisted in RAJUK

PROJECT AT A GLANCE

project name

DELIGHT NIBIR NIBASH

project location

PLOT: 36, ROAD: 13, SECTOR: 16-J, UTTARA, DHAKA

occupancy type

RESIDENTIAL BUILDING

building height

G+8-STORIED BUILDING

road width

60'-0"

facing

NORTH

no. of apartments

8

no. of parking

6

apartment size


1550 SFT

apartment features

3-BED, 3-BATH, 4-BALCONIES, DRAWING, DINING & KITCHEN

common features

SECURED GATE, GUARD POST & RECEIPTION, CARETAKER ROOM, GENERATOR, CC CAMERA, GREEN SPACE AT GROUND FLOOR. MACHINE ROOM, GARDEN, SEATING ARRANGEMENT, CLOTH DRYING SPACE, STAGE FOR PROGRAMME AT ROOFTOP.

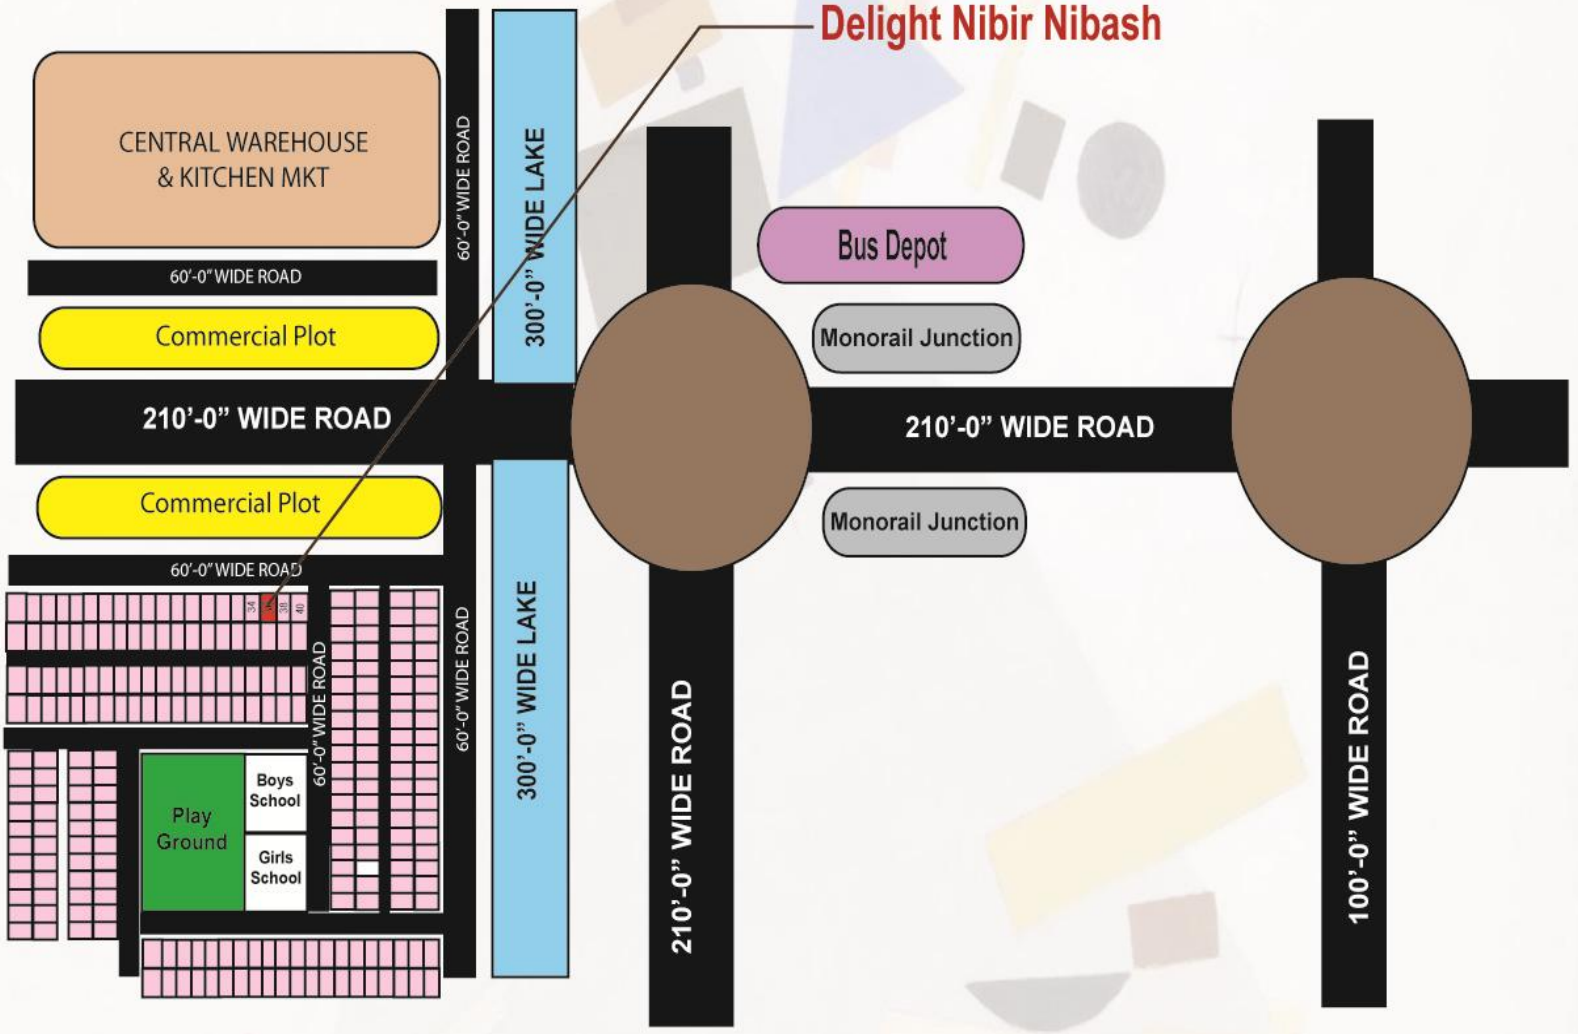

N


LOCATION MAP


SECTOR 16 (PARTIAL)

Scan for
For Google location

Delight
Nibir Nibash
07

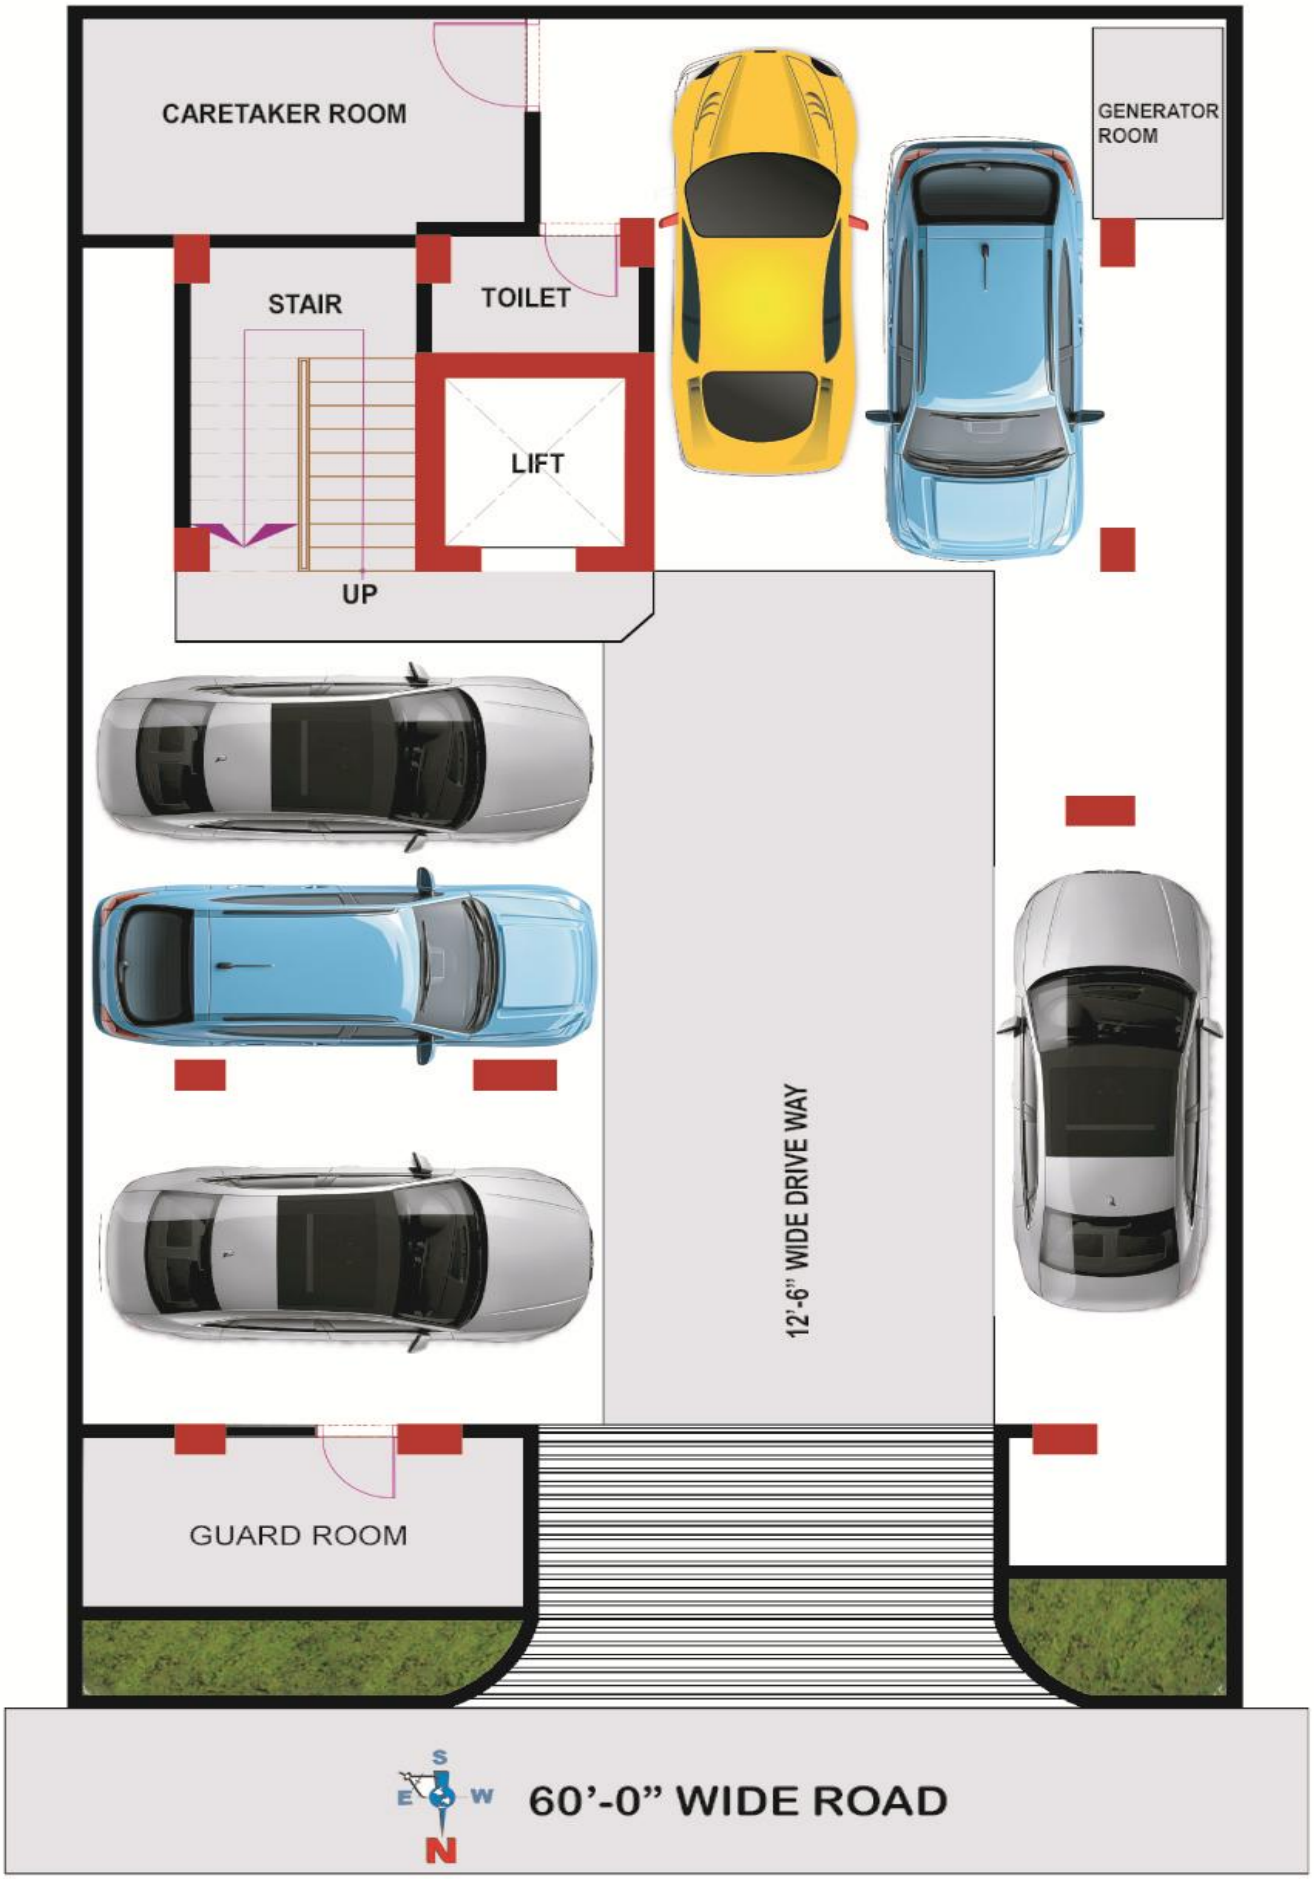



CARETAKER ROOM
GENERATOR ROOM
STAIR
TOILET
LIFT
UP
12'-6" WIDE DRIVE WAY
GUARD ROOM
S
E
W
N
60'-0" WIDE ROAD

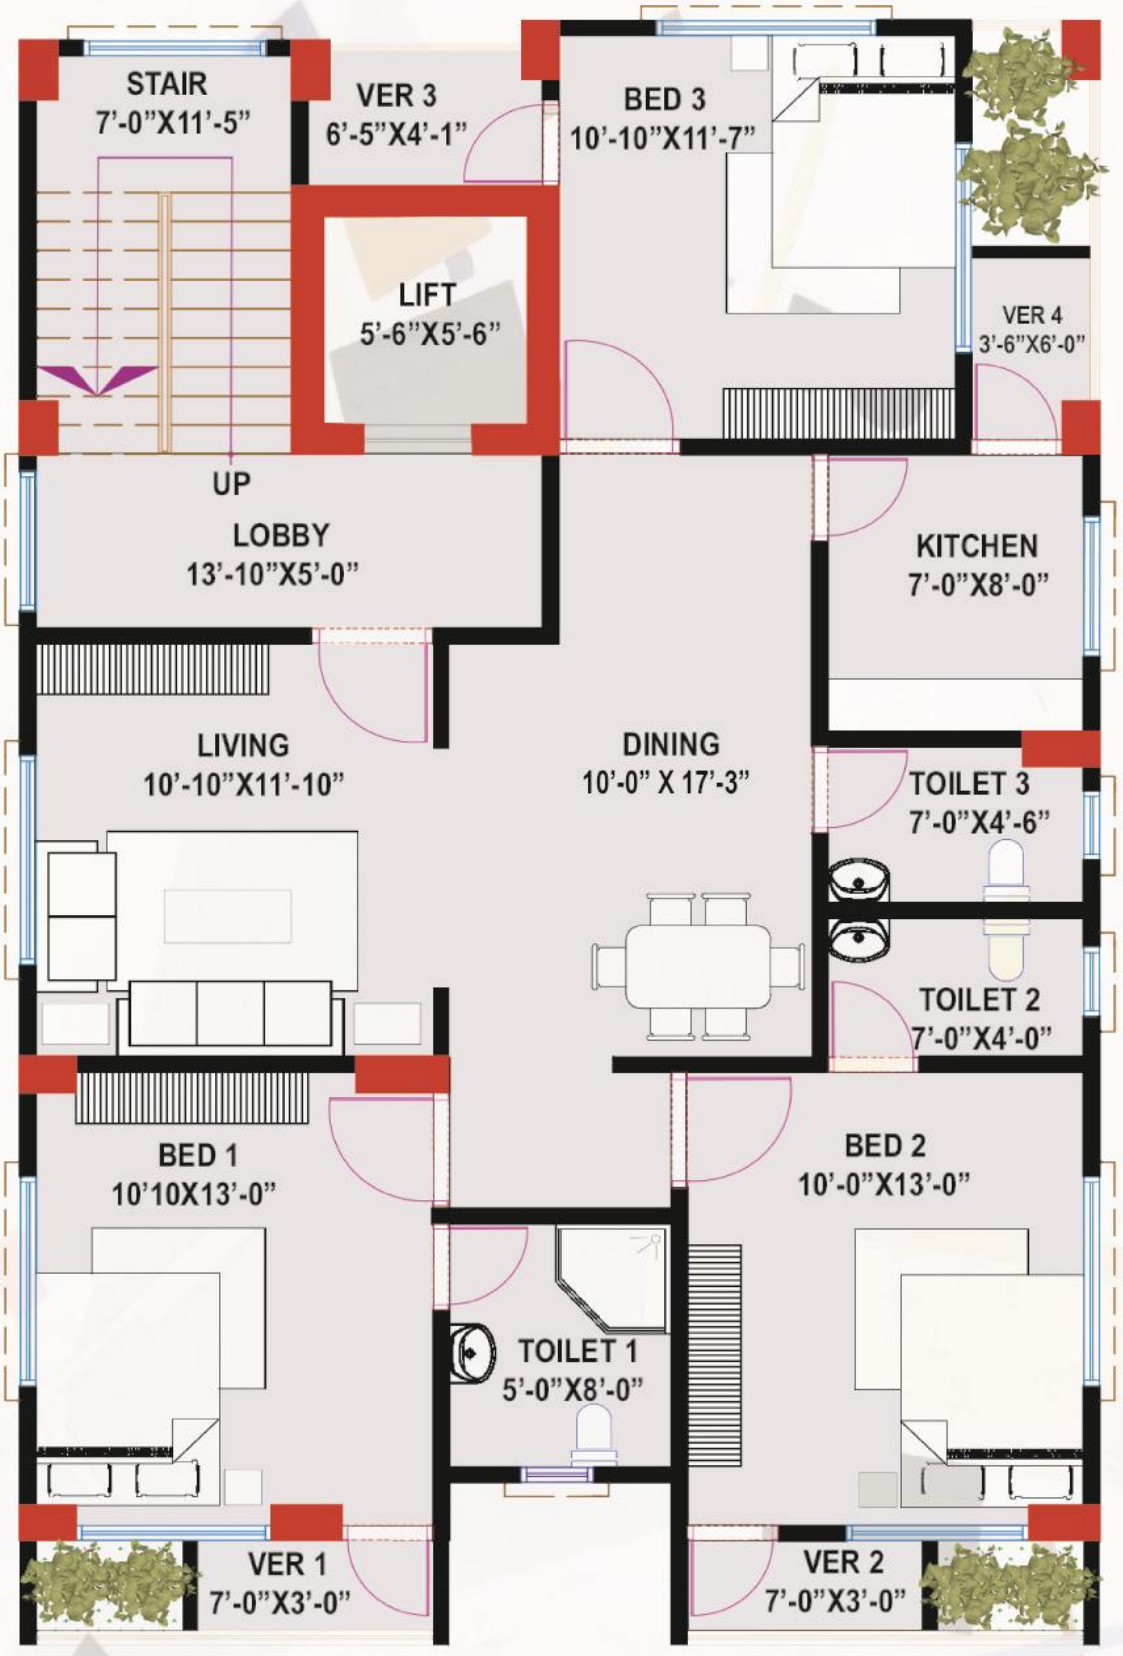

N

TYPICAL FLOOR PLAN

Scale: NTS

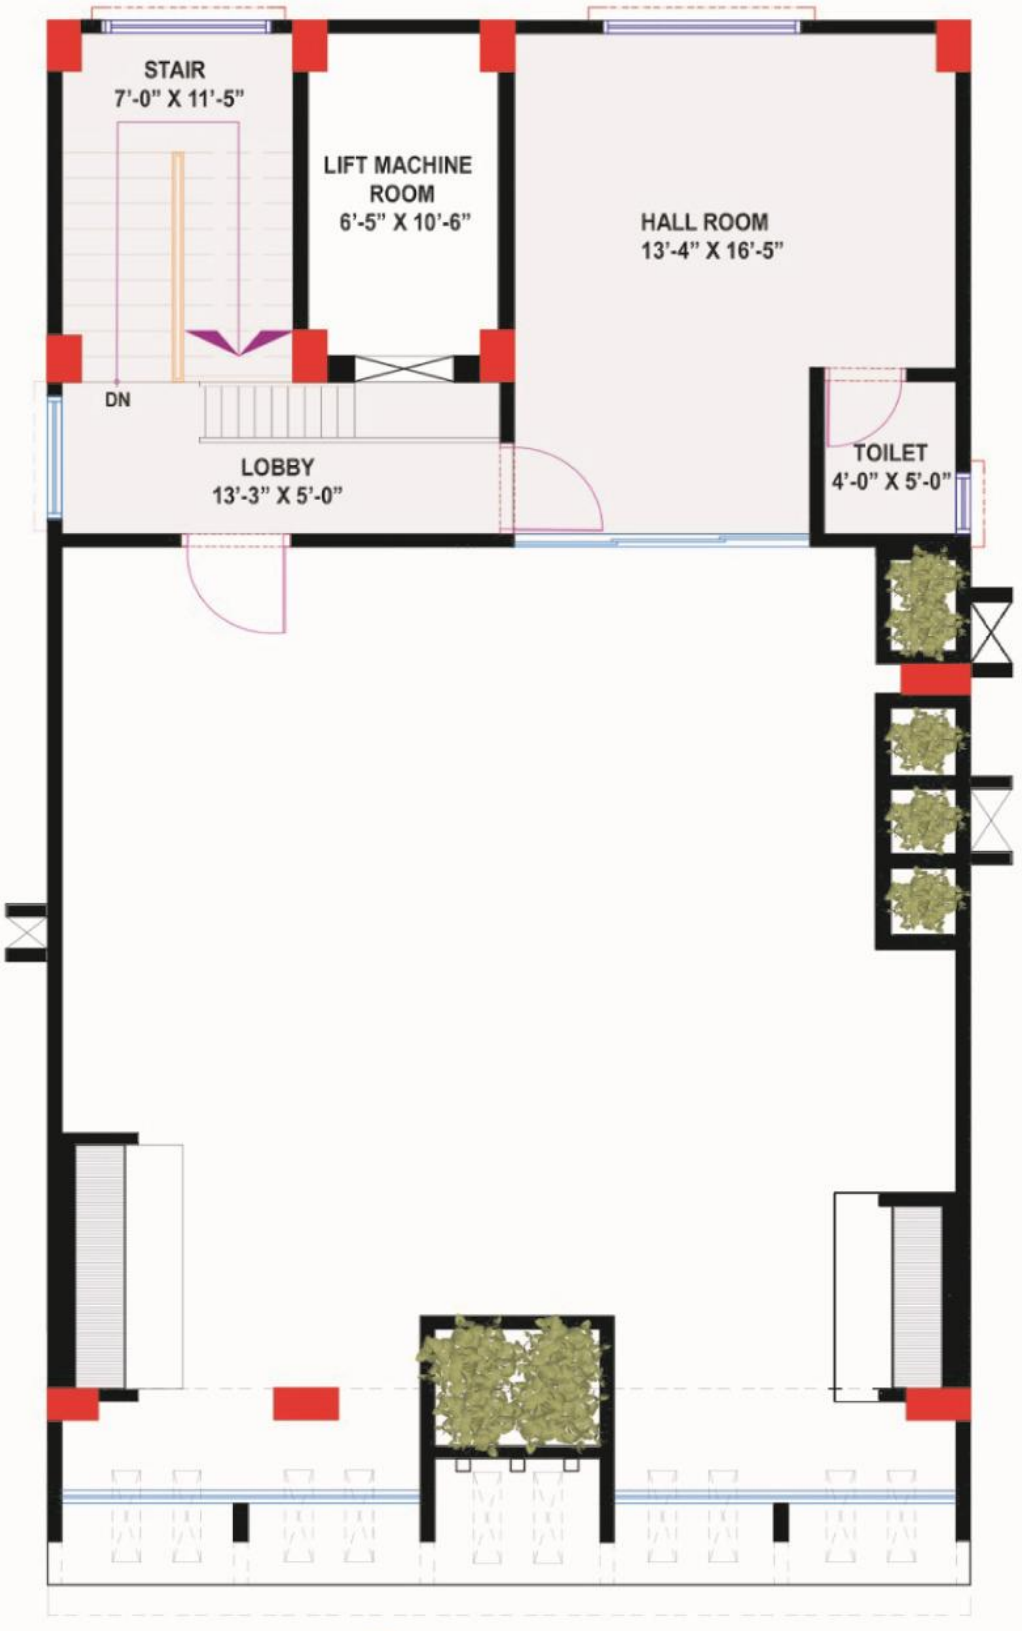

S
W
E
N

ROOF PLAN
SCALE- 1:100

MEMBER REHAB

DHL

Building Your Dreams

DELIGHT HOMES LTD.

House: 631(2nd Floor), Road: 10,
Avenue: 3, Mirpur DOHJS, Dhaka.
Email: infodelighthomesldt@gmail.com
Website: www.delighthomesltd.com

RAJUK ENLISTED