
Delight
BARAKAH
Your Lavish Address

PROJECT AT A GLANCE

project name

DELIGHT BARAKAH

project location

PLOT: 6I, ROAD: 5, BLOCK: G, BASHUNDHARA R/A,
VATARA, DHAKA.

occupancy type

RESIDENTIAL BUILDING

building height

G+6-STORIED BUILDING

road width

25'-0"

facing

SOUTH

no. of apartments

6

no. of parking

6

apartment size

1550 SFT

apartment features

3-BED, 3-BATH, 4-BALCONIES, DRAWING, DINING & KITCHEN

common features

SECURED GATE, GUARD POST & RECEIPTION, CARETAKER ROOM, GENERATOR, CC CAMERA, GREEN SPACE AT GROUND FLOOR. MACHINE ROOM, GARDEN, SEATING ARRANGEMENT, CLOTH DRYING SPACE AT ROOFTOP.

LOCATION MAP



LOCATION MAP


BASHUNDHARA (PARTIAL: G-BLOCK)

SCAN ME
For Google Location

PERSPECTIVE VIEW




GROUND FLOOR LAYOUT

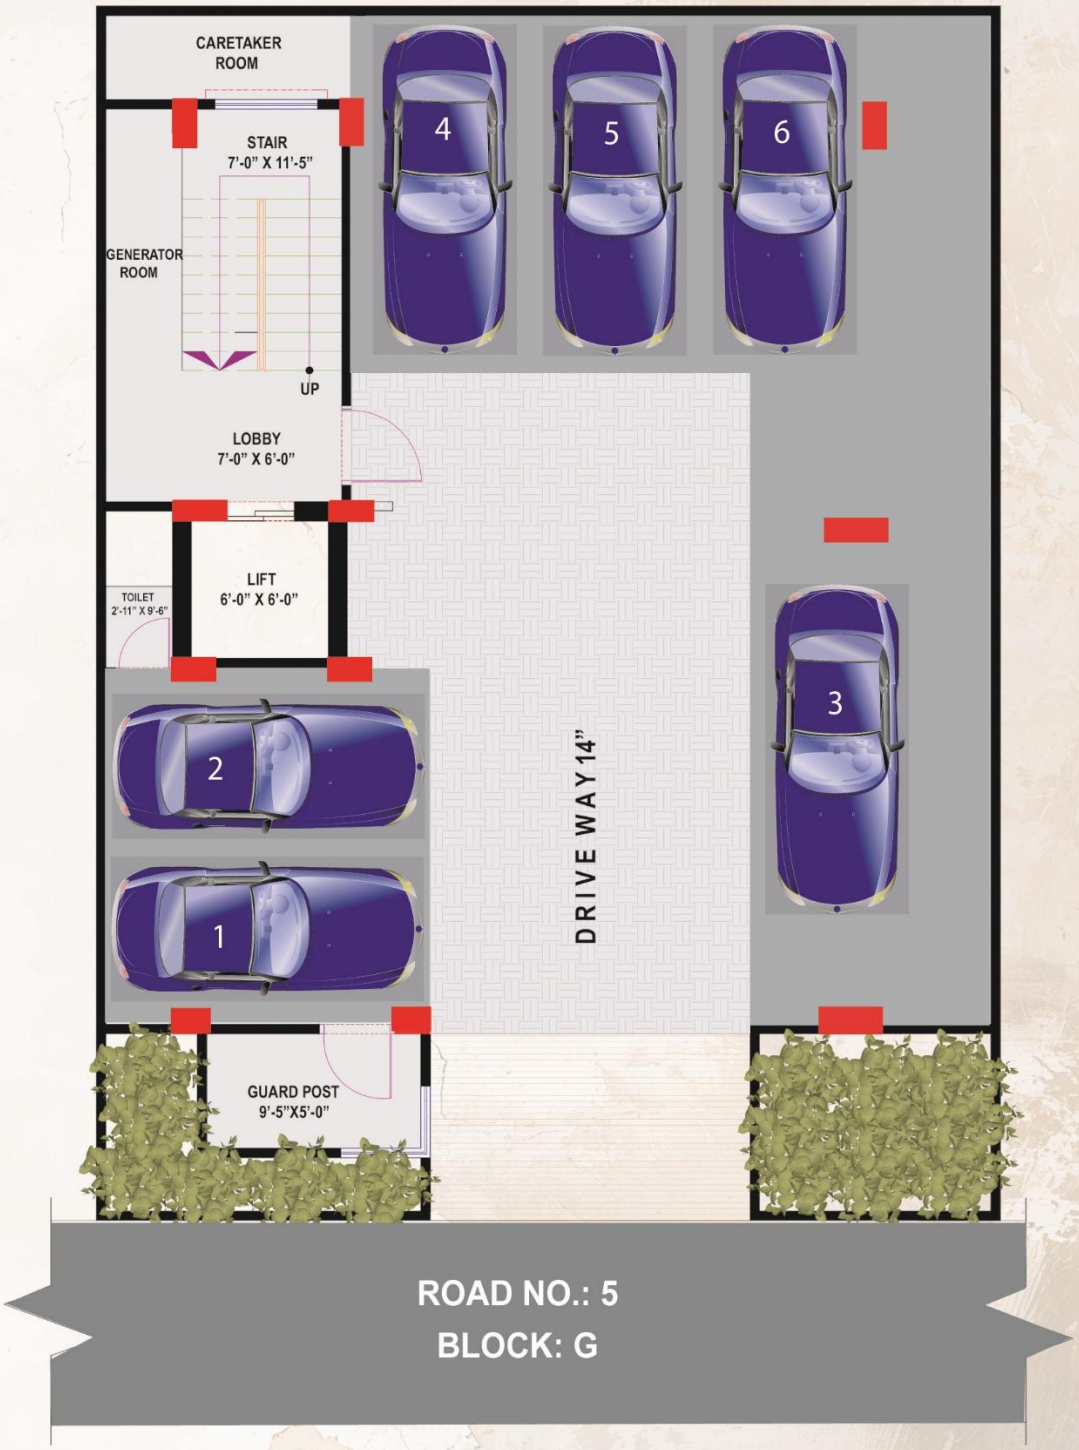

N
W E
S

GROUND FLOOR PLAN
SCALE - 1: 100


TYPICAL FLOOR LAYOUT

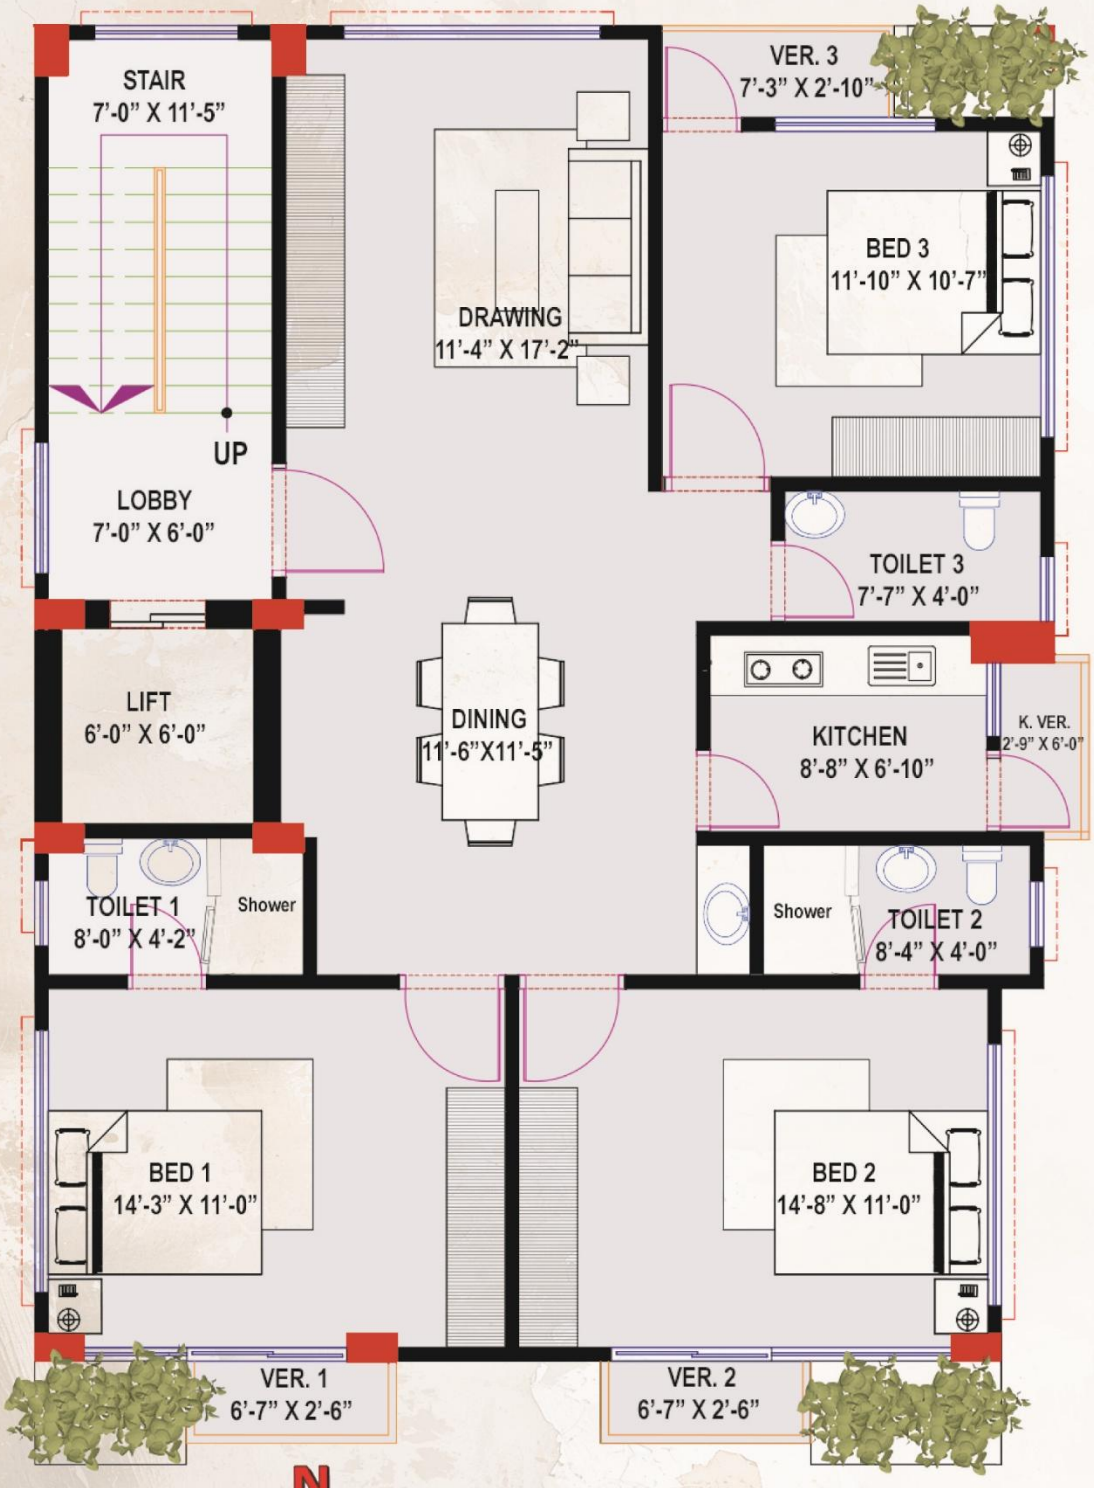



TYPICAL FLOOR PLAN
SCALE - 1: 100

ROOF LAYOUT

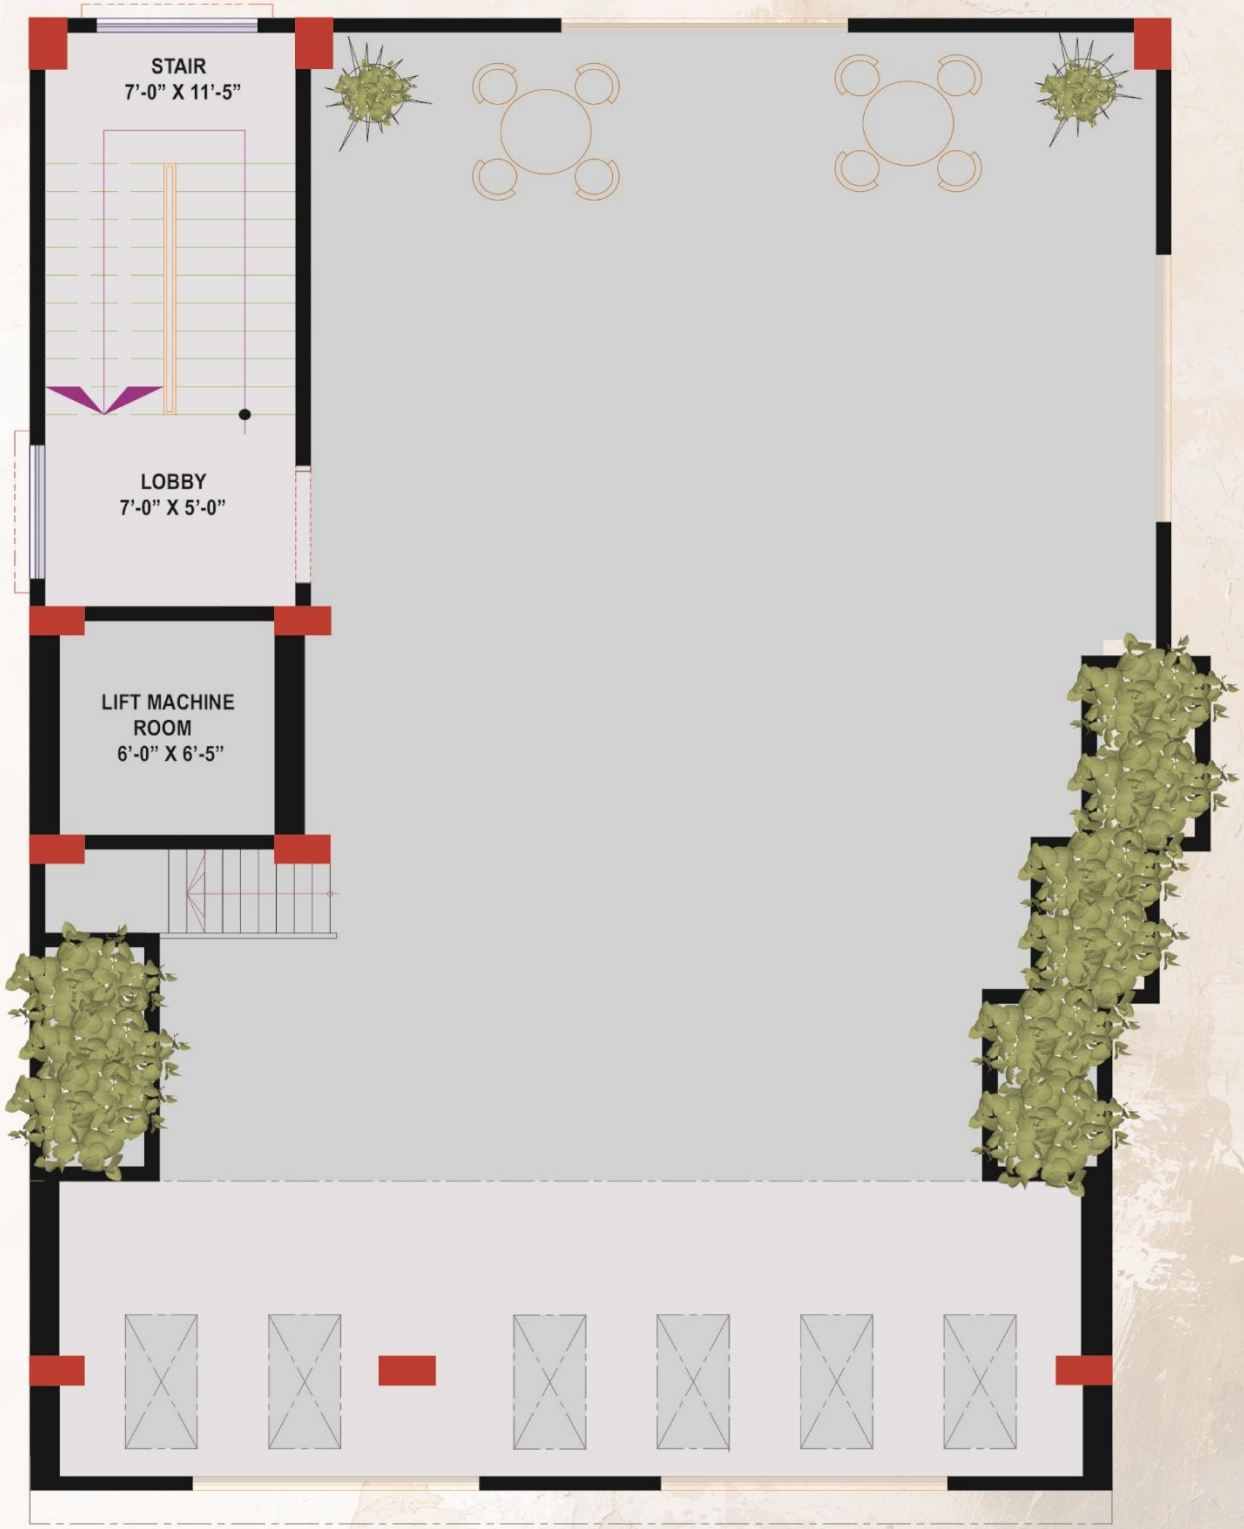

N
W E
S

ROOF PLAN
SCALE - 1: 100

MEMBER REHAB

DHL

Building Your Dreams

RAJUK ENLISTED

DELIGHT HOMES LTD.

House: 1338, Flat: 7A, Road: 13,
Avenue: 3, Mirpur DOHS, Dhaka.
Email: infodelighthomesldt@gmail.com
Website: www.delighthomesltd.com